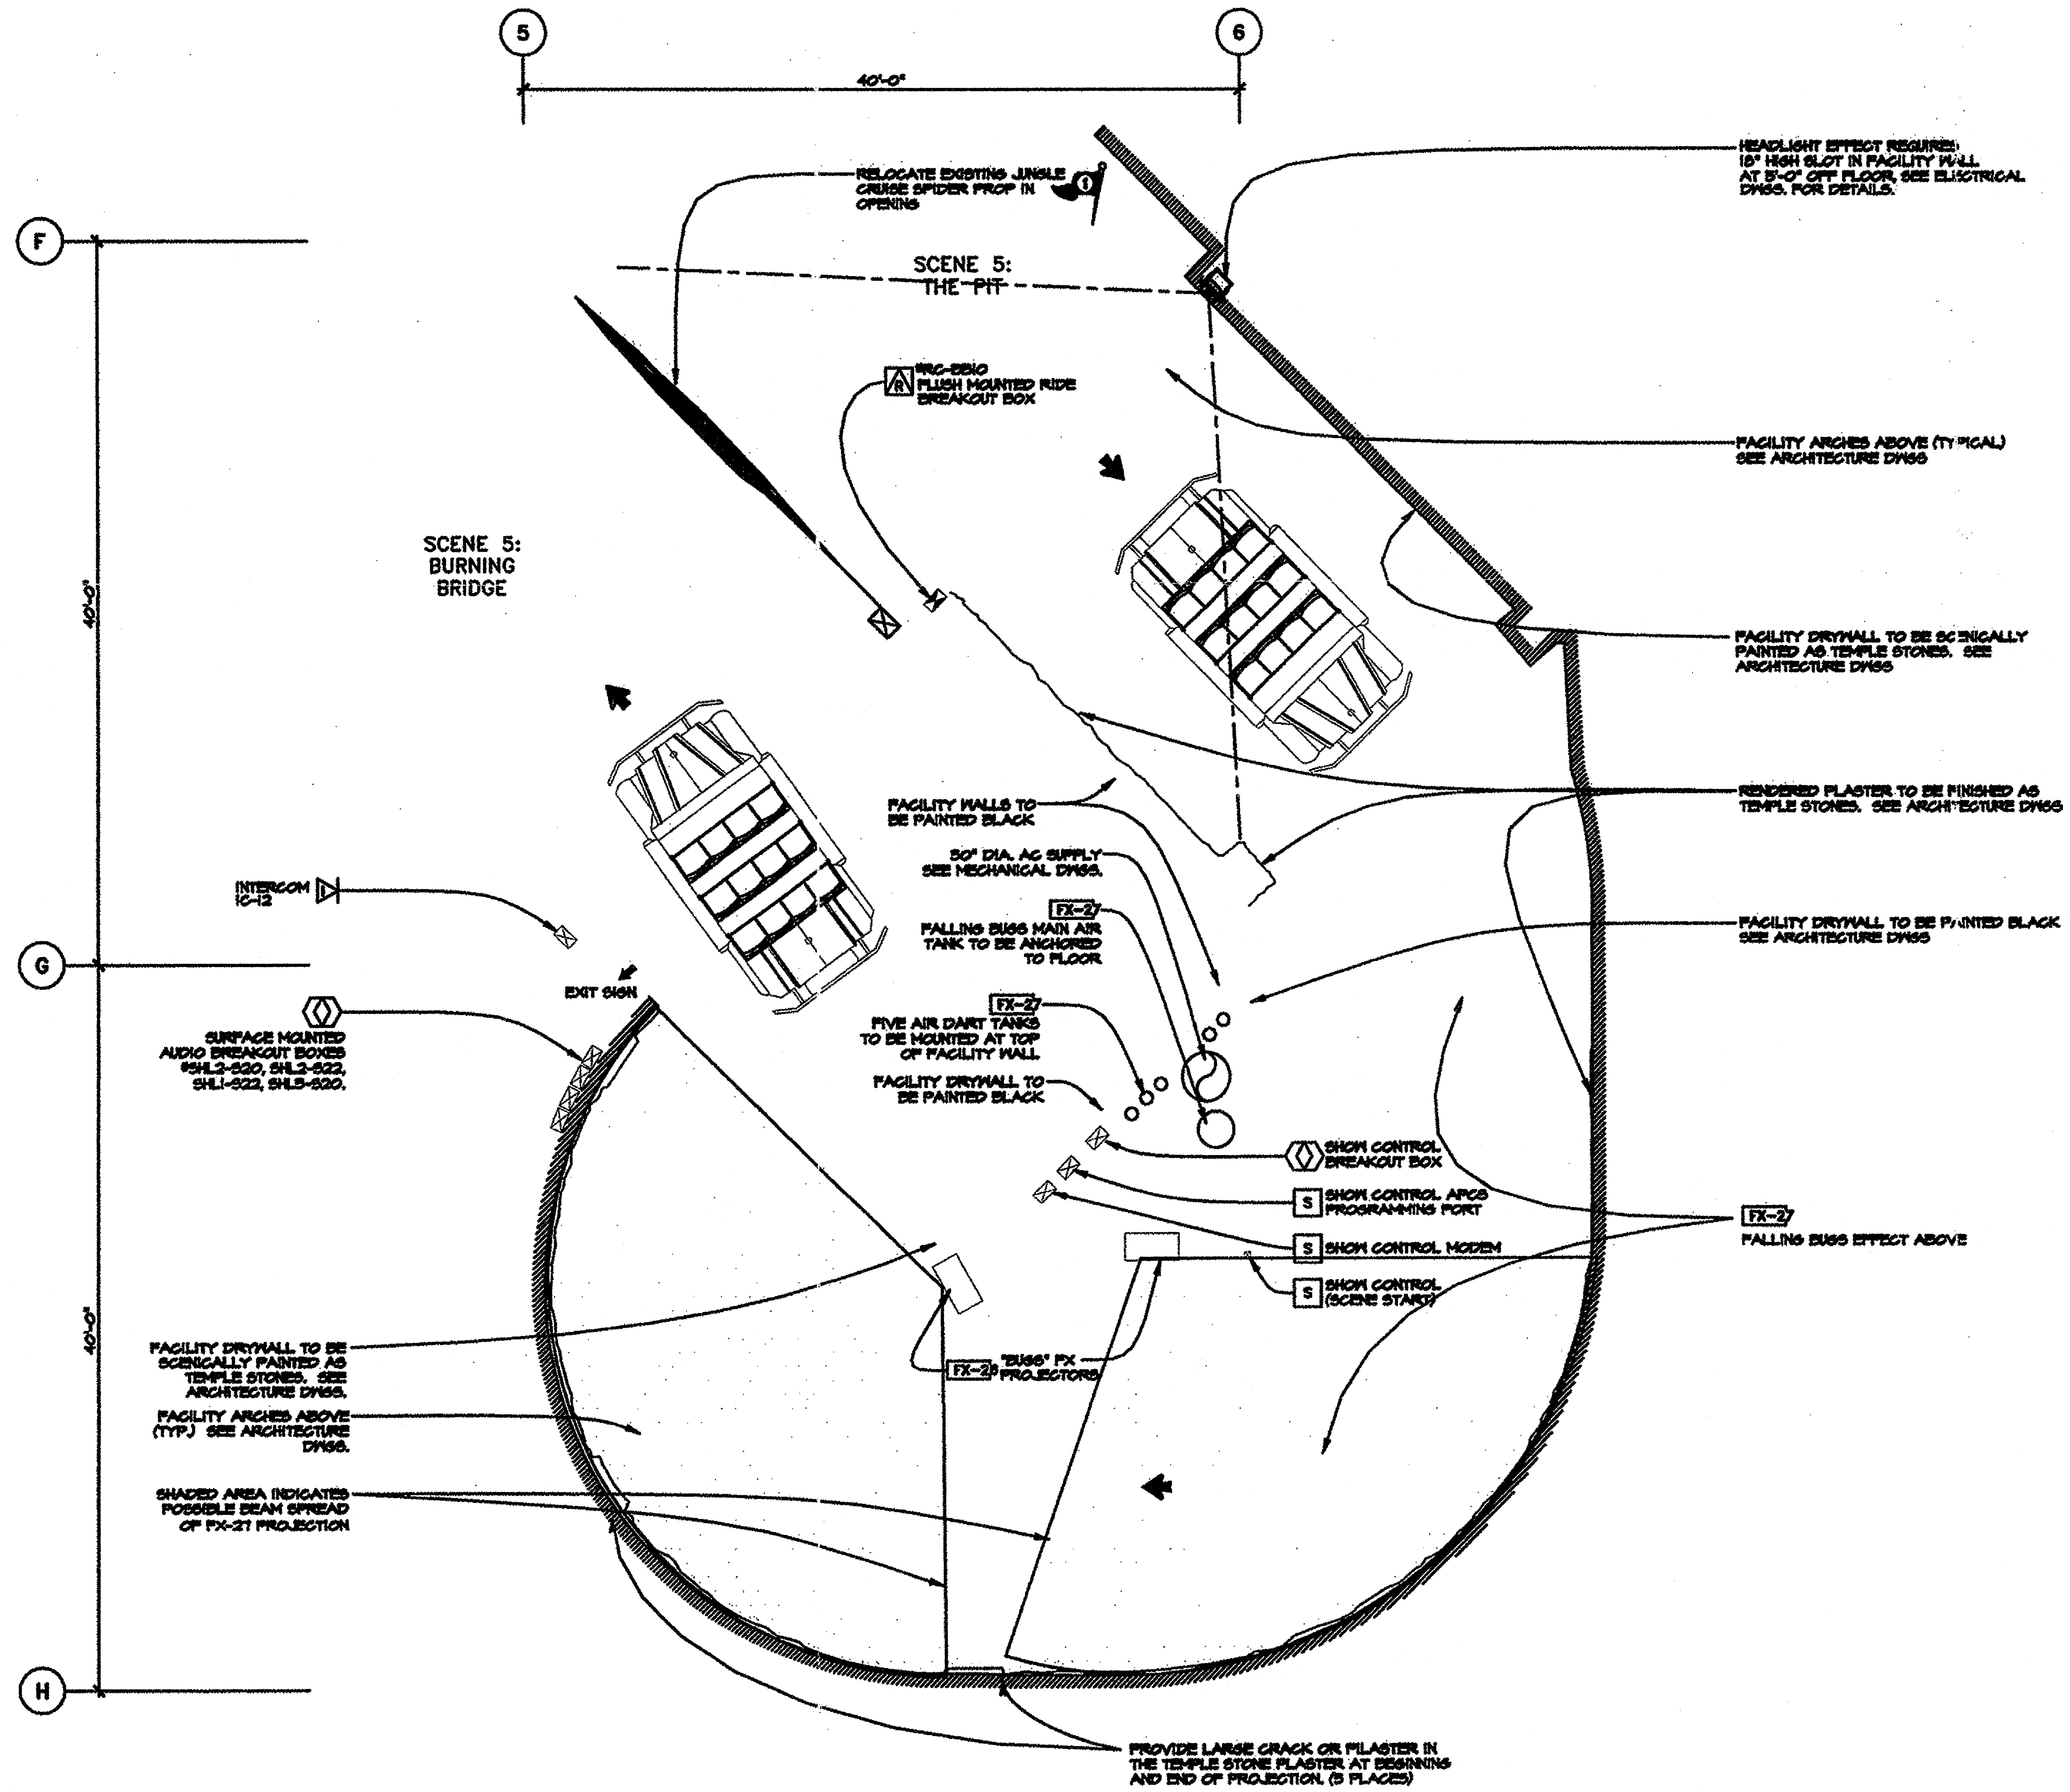


FLOOR PLAN: BUG ROOM

SCALE: 1/4" = 1'-0"

SCENE 7

D-1.05 D-7-01


SPIDER DESIGN AND REQUIREMENTS TO BE DETERMINED. RETRO FIT EXISTING SPIDER PROP IN THE FIELD.

NOTES:

- TRACK EDGES SHOWN TO INDICATE VEHICLE CLEARANCE REQUIREMENTS. REFER TO FACILITY AND RIDE DRAWINGS FOR TRACK INFORMATION AND DESIGN.
- EXACT LOCATION OF SPEAKERS, CCTV'S PHONES AND ELECTRICAL BOXES MUST BE COORDINATED WITH AND APPROVED BY ART DIRECTOR AT INSTALLATION

GENERAL NOTES:

- SHOW SET DRAWINGS SERVE AS A COORDINATION TOOL DESCRIBING THE FORM AND DESIGN OF THE SHOW. FINAL FINISH AND CHARACTER IS DETERMINED BY THE ART DIRECTOR.
- REFER TO MODEL AND ILLUSTRATIONS FOR GENERAL ART DIRECTION AND INTENT (CHARACTER AND THEMING).
- REFER TO FACILITY DRAWINGS FOR CURRENT STRUCTURAL AND ARCHITECTURAL INFORMATION.

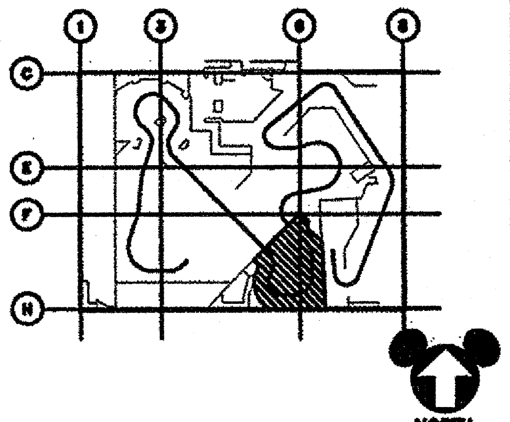

KEY PLAN: UPPER LEVEL

SCALE: NONE

KEY PERSONS AND APPROVALS

PROJECT MANAGER: DAVID TODD
DRAWN: PECHSTEDT/BROWNE
FACILITY DESIGN MANAGER: VAL USLE
CHECKED:
PROJECT SHOW PRODUCER: SUSAN BONDS
APPROVED:
PROJECT SHOW SET DESIGNER: DAVID EDMINSTER
DATE: 11/12/93
E.F.NO. D-7-01

Walt Disney Imagineering
1401 Flower Street, Glendale, CA 91221
(818) 544-6500

PROJECT DESIGNED FOR: Disneyland®
ANAHEIM, CALIFORNIA

PROJECT AREA: ADVENTURELAND
UNIT NAME: INDIANA JONES EXPEDITIONS
W.B.S. NO.:
SHEET TITLE: SCENE 7: FLOOR PLAN THE BUG ROOM
PHASE: CD
PROJECT CODE NUMBER:
DRAWING NO.: D-7-01
REVISION NO.: △

NAME: P:\SHARED\INDY\AF\DD\WF\SC7\D-7-01.DWG DATE: DEC 08, 1993 TIME: 8:23 AM